


LEGEND

CUT & COVER TUNNEL

ELEVATED STRUCTURE

AT-GRADE ROAD

EXTENT OF PERMANENT
RECLAMATION
(LAND FORMATION)

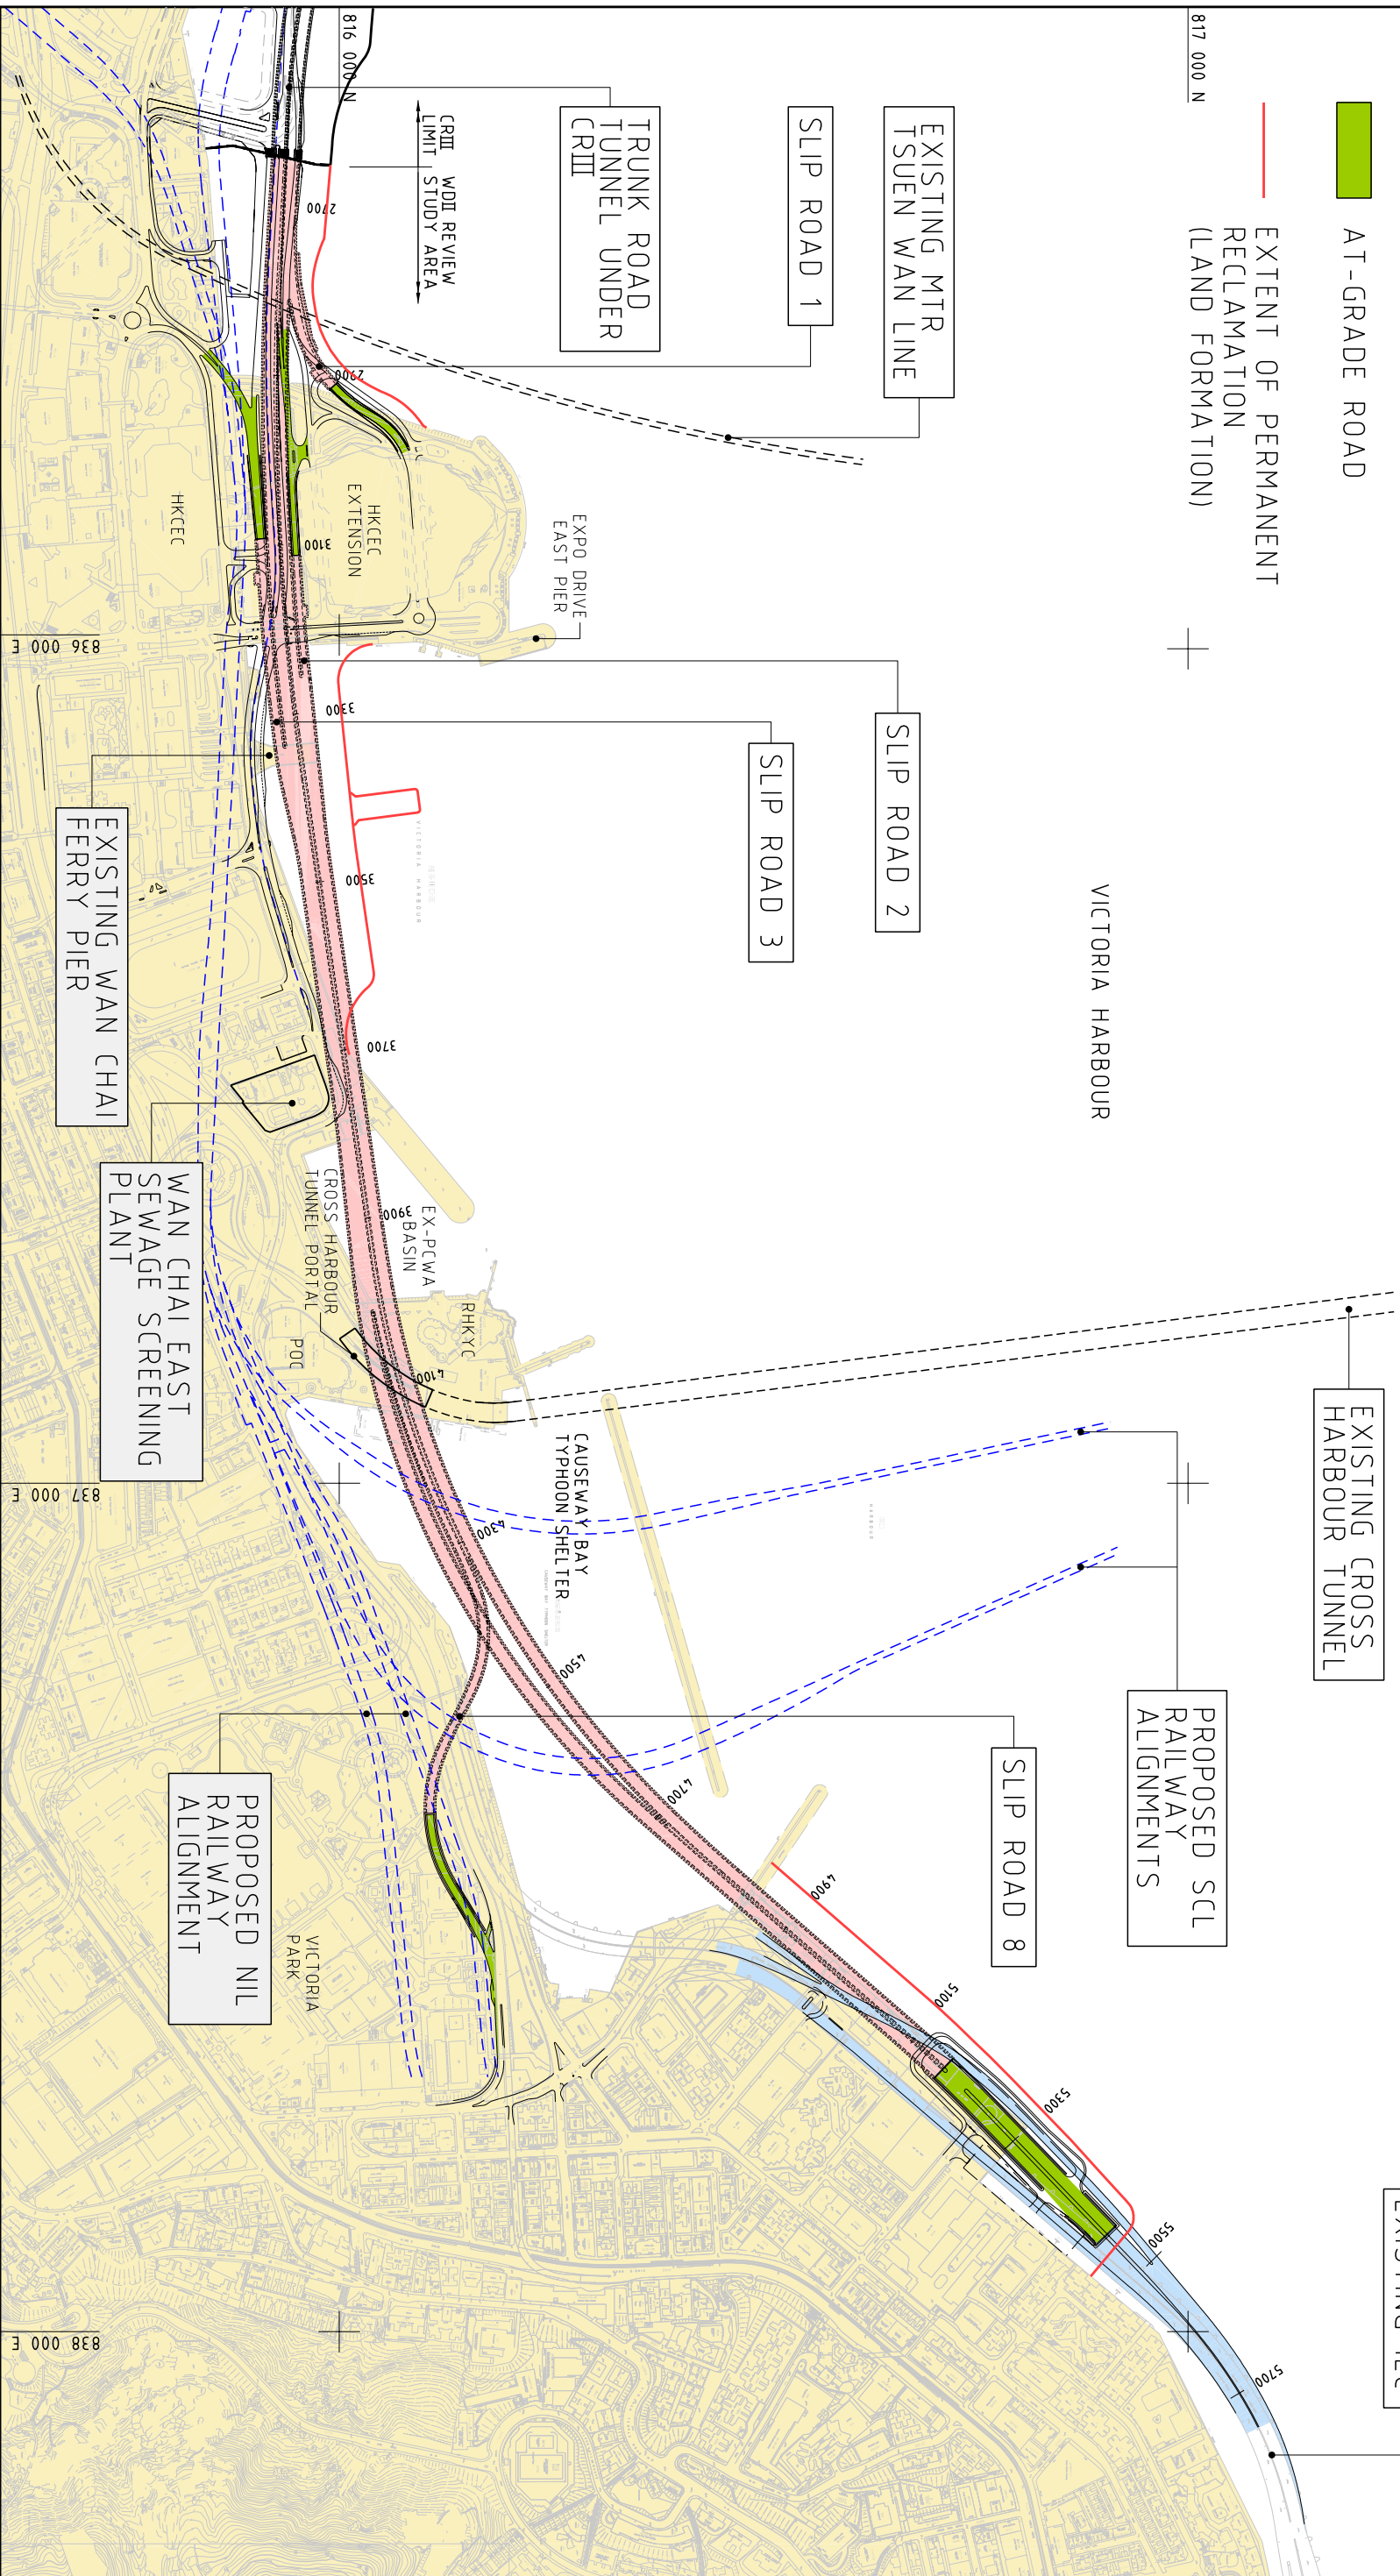

MAN CHAI DEVELOPMENT PHASE 11 - DESIGN AND CONSTRUCTION FOR TRUNK ROAD TUNNEL OPTION

TRUNK ROAD SCHEME - TUNNEL OPTION

FIGURE 2 1