LEGEND:

- CWB TUNNEL
- ACTIVE TEMPORARY RECLAMATION AREAS
- AFFECTED MOORING AREAS
- EXISTING MOORING AREAS
- TEMPORARY WORKS AREA
- TEMPORARY RECLAMATION EXTENT

STAGE 1

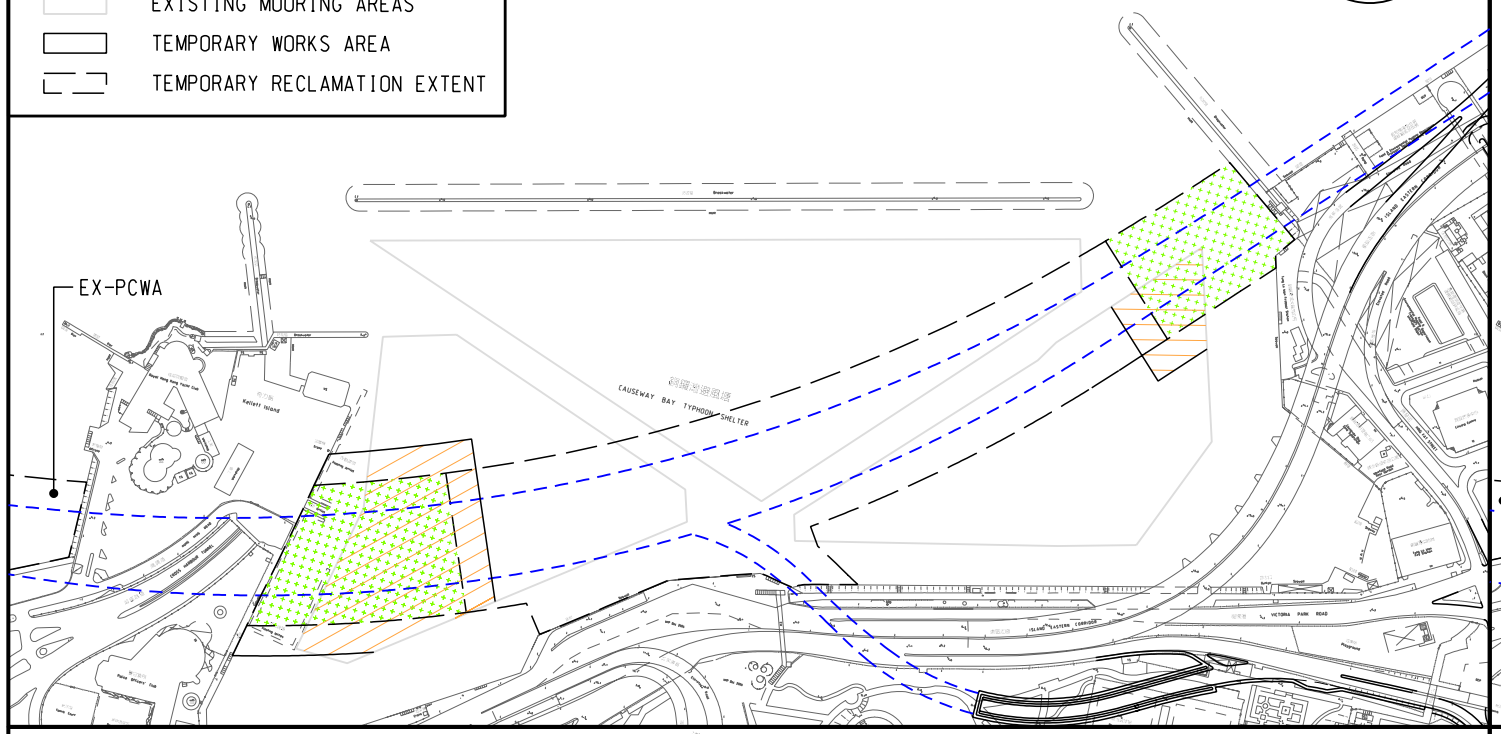

STAGE 2

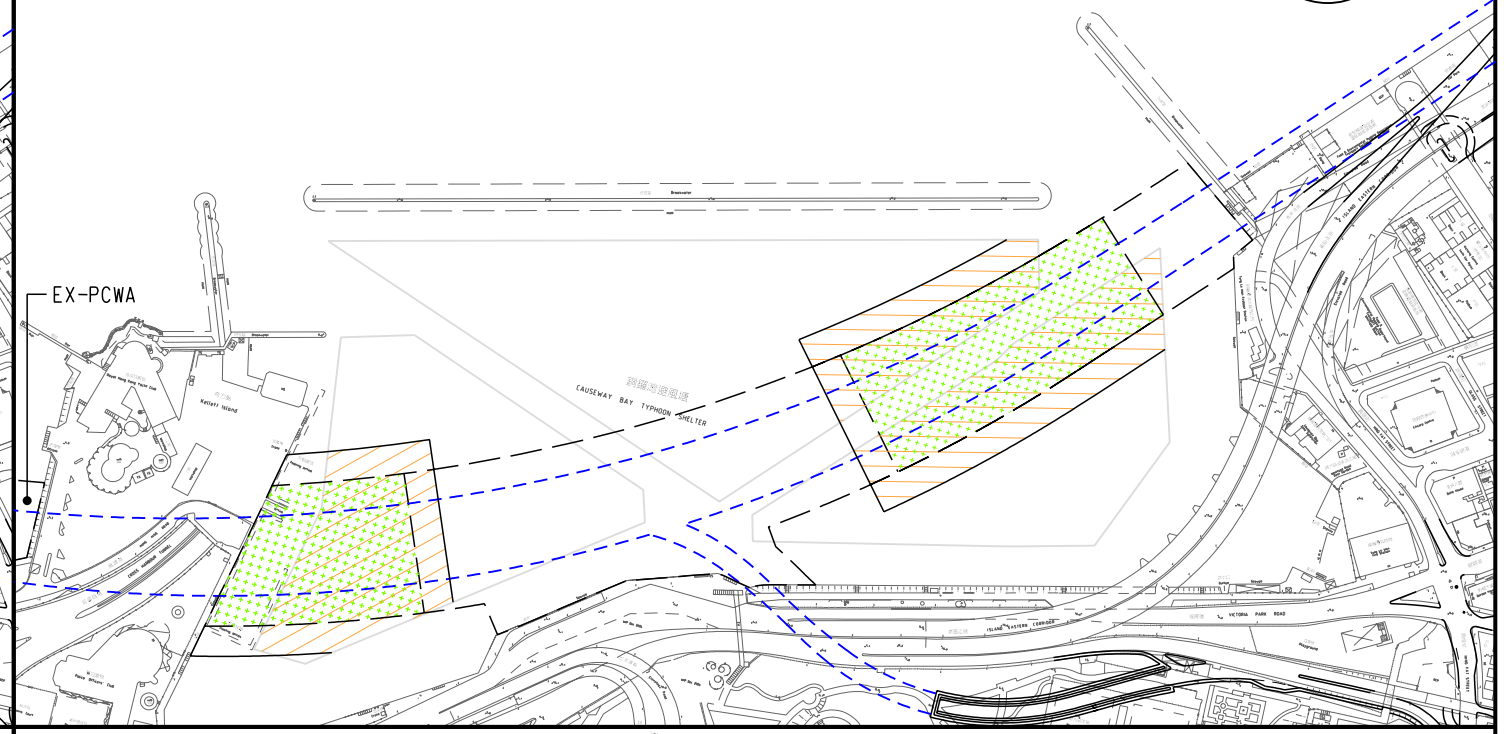

STAGE 3

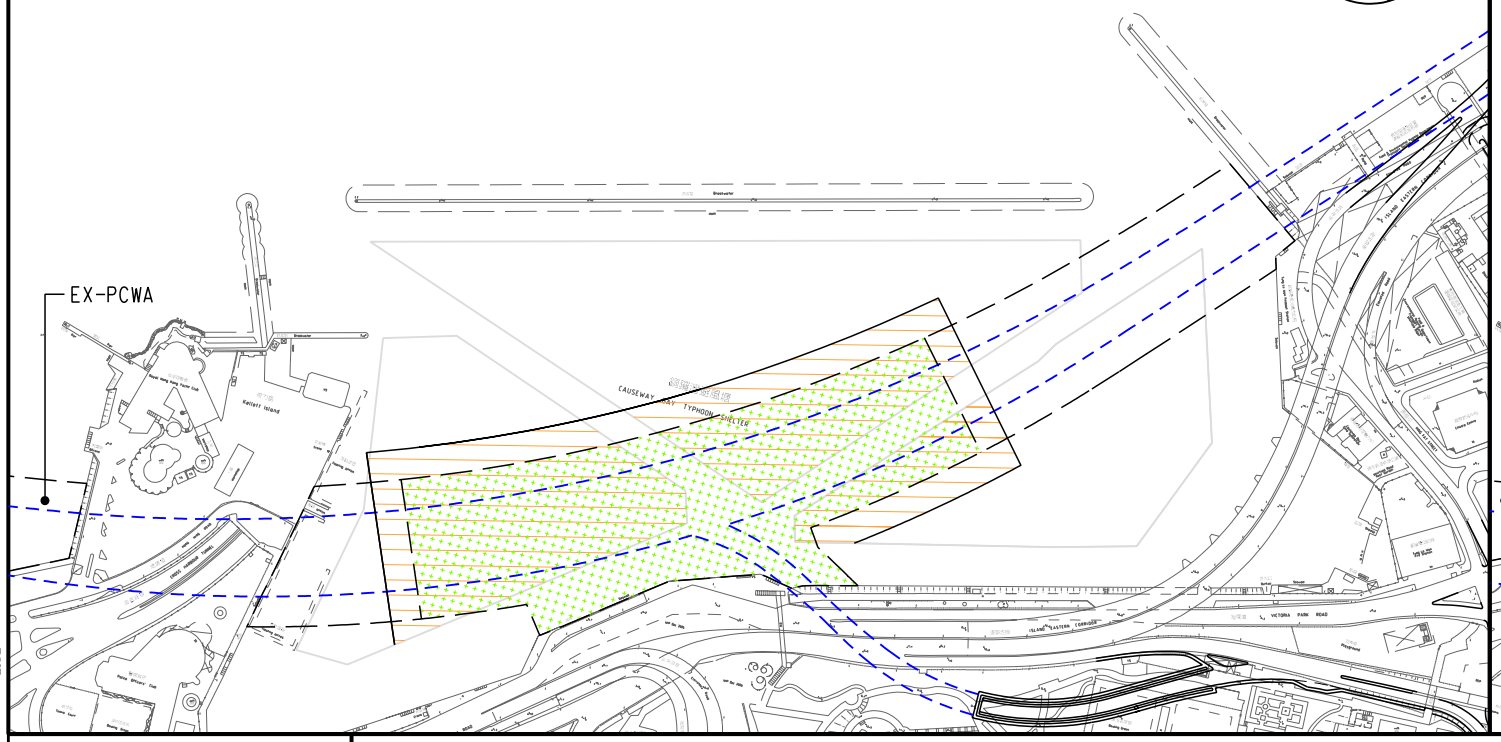

STAGE 4

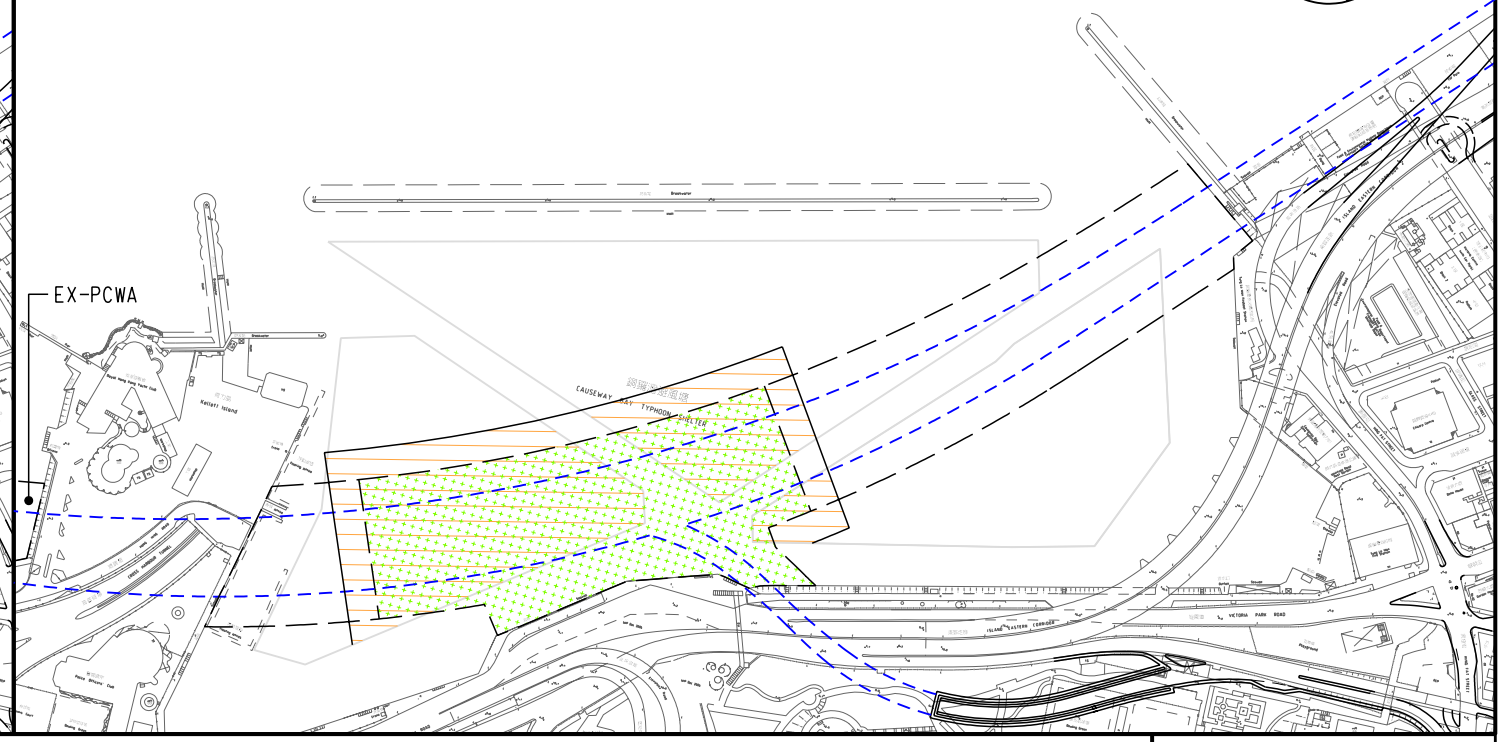

WAN CHAI DEVELOPMENT PHASE II - DESIGN AND CONSTRUCTION FOR TRUNK ROAD TUNNEL OPTION

CONSTRUCTION STAGING AT CBTS

FIGURE 3.1

MAUNSELL | AECOM

Maunsell Consultants Asia Ltd

Plot File by : 2008-09-16

p:\projects\60041297\DRAWING\REPORT\FLYOVER\CCM\FIGURE 3.1.dgn